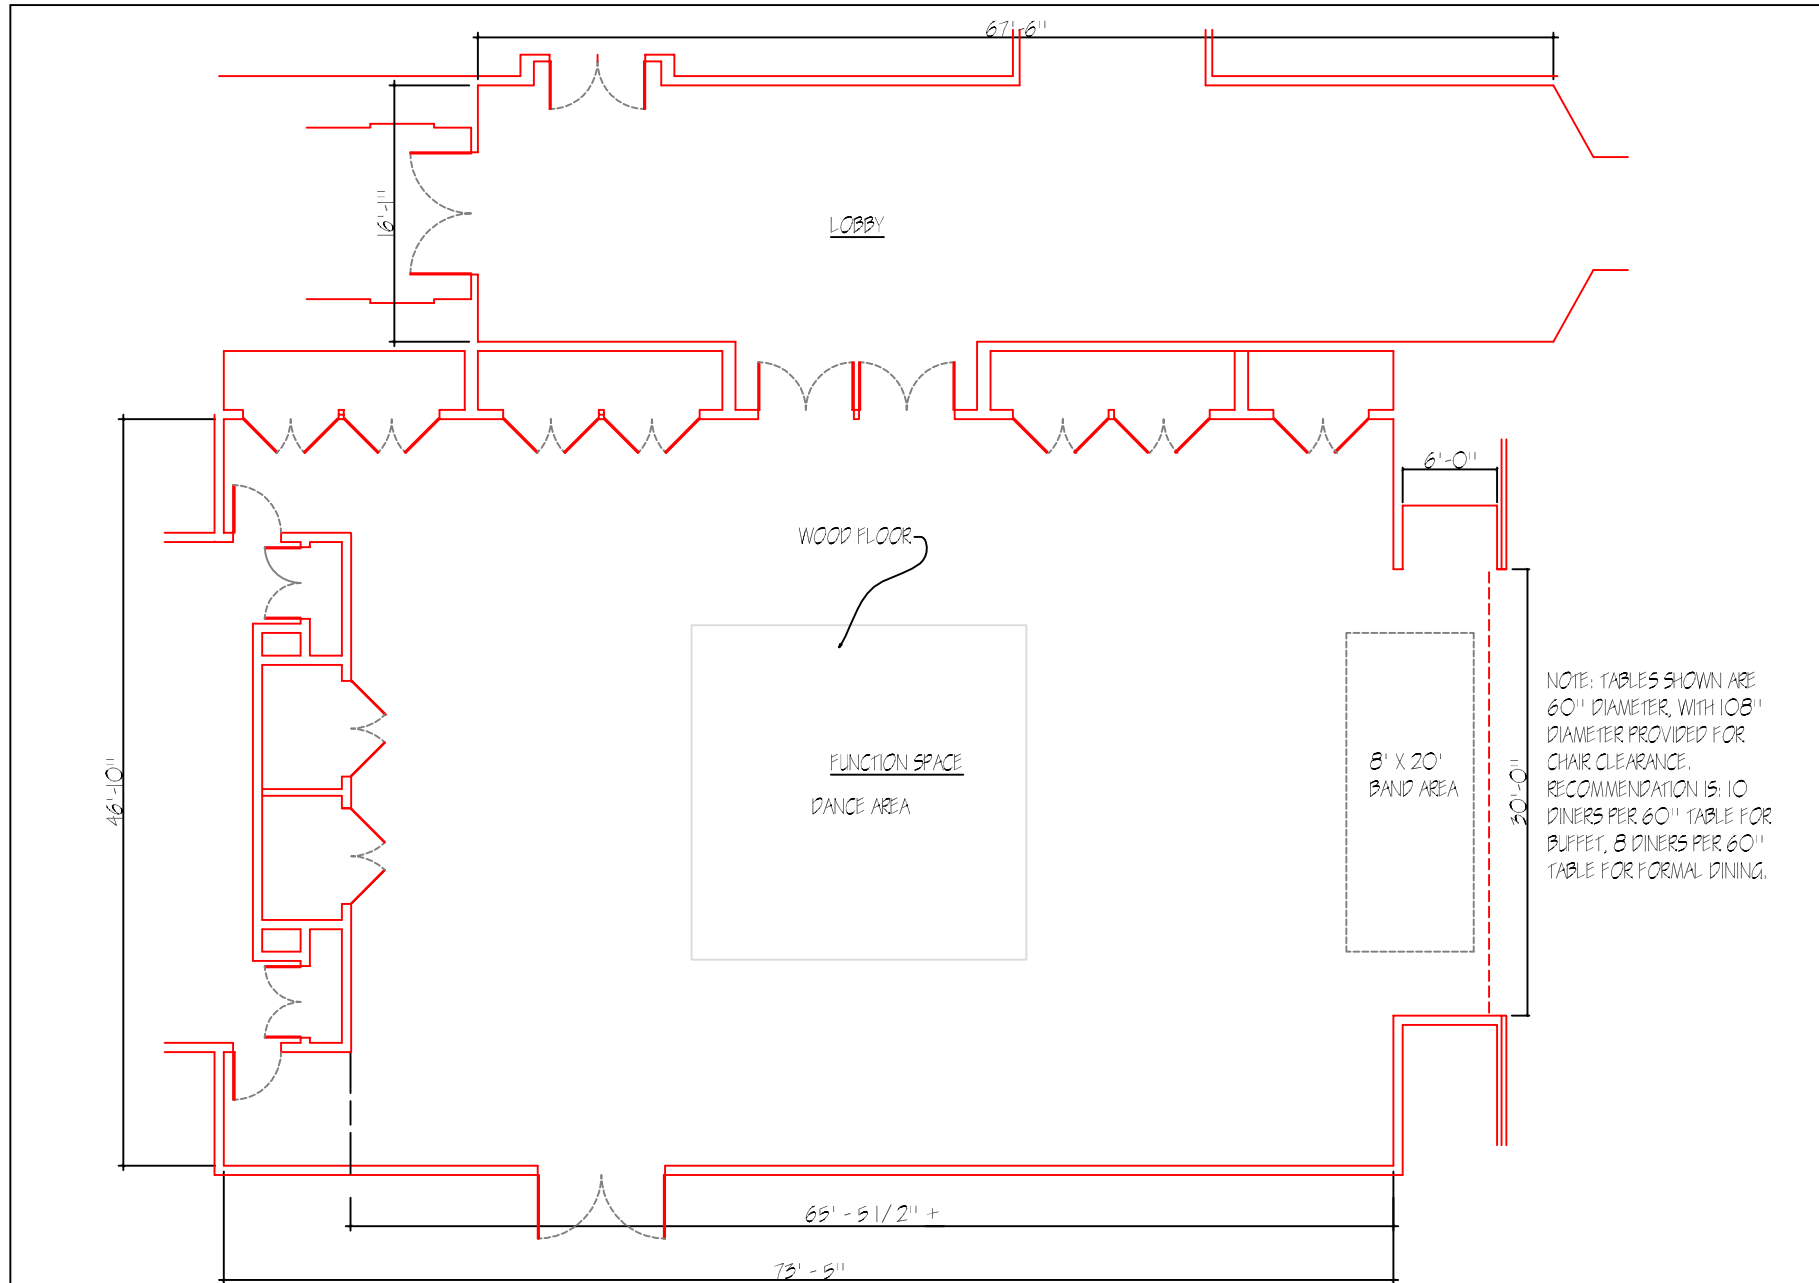

NOTE: TABLES SHOWN ARE 60" DIAMETER, WITH 108" DIAMETER PROVIDED FOR CHAIR CLEARANCE. RECOMMENDATION IS: 10 DINERS PER 60" TABLE FOR BUFFET, 8 DINERS PER 60" TABLE FOR FORMAL DINING.

FURNITURE LAYOUT FOR FUNCTIONS
OPTION 5: MAXIMUM TABLE ARRANGEMENT WITH BAND AREA, DANCE AREA, DESSERT/ DRINK TABLES

SCALE: 1/8" = 1' - 0"
DRAWN ON 4/28/05
REVISED ON 6/8/05

CONGREGATION OR AHD
97 CONCORD ROAD
WAYLAND, MA 01778